Quality Concrete Products
ProFlo 500 SLPT5 Diagram

500 GPD Unit with 500 Gall Pump Tank Affixed

1/25/2012

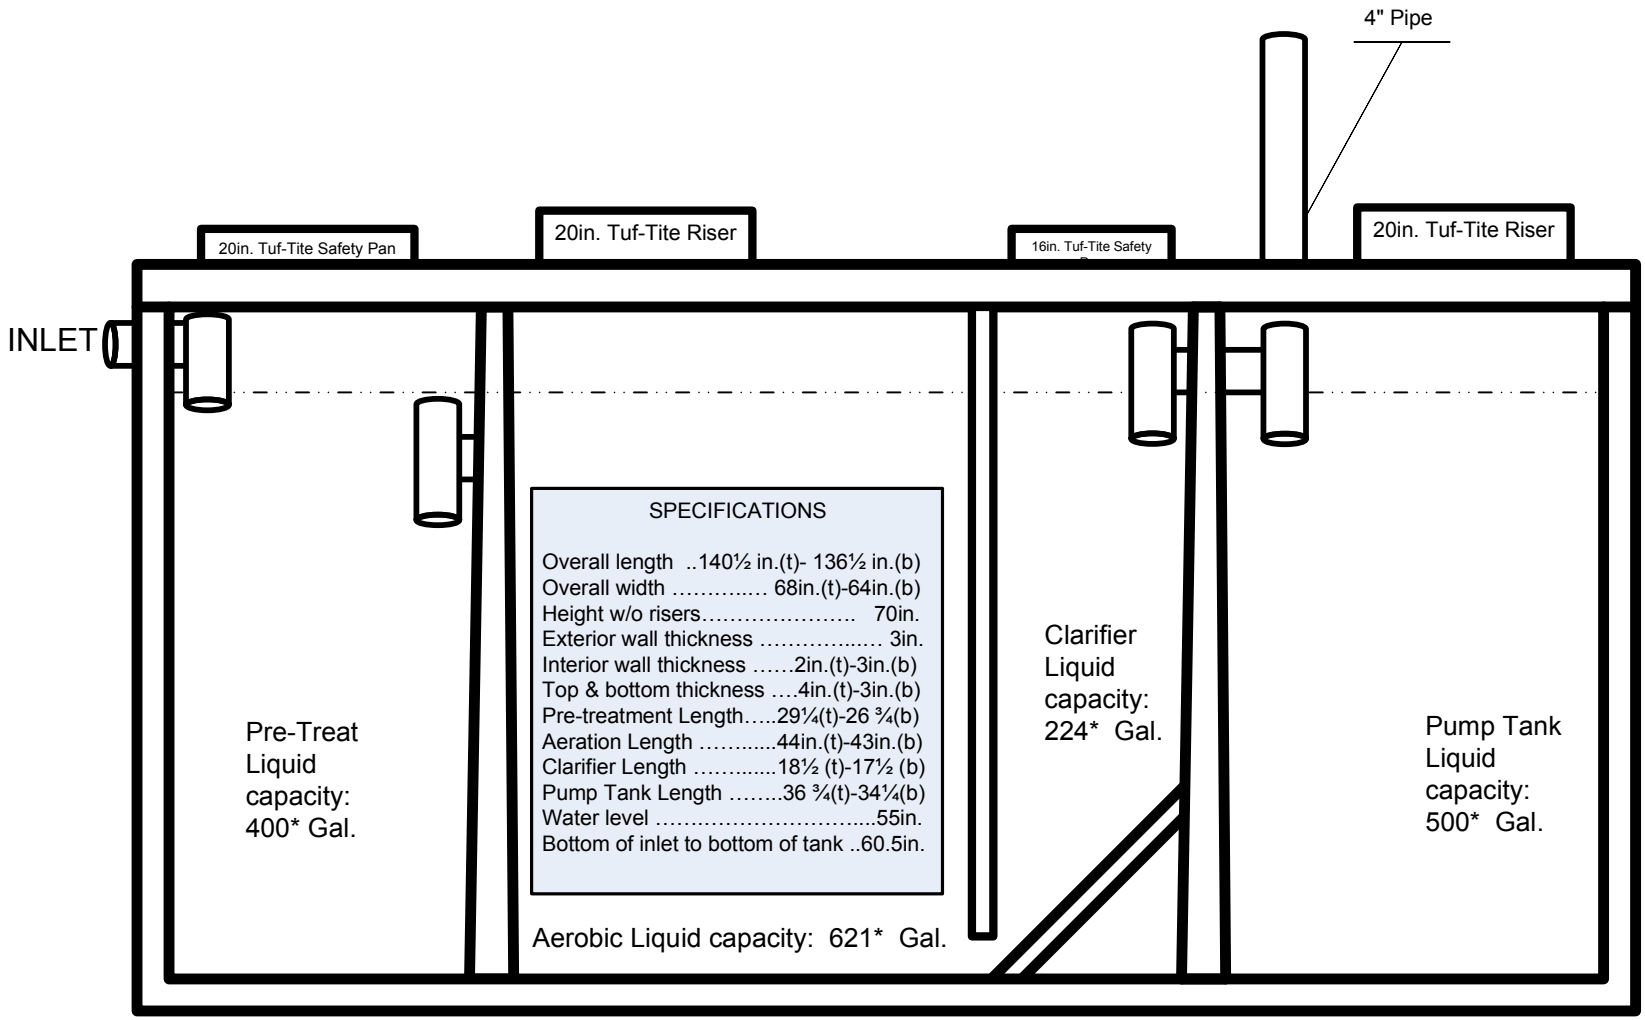

(angle of the walls not shown)

QCP Pro Flo 500SLPT5.vsd